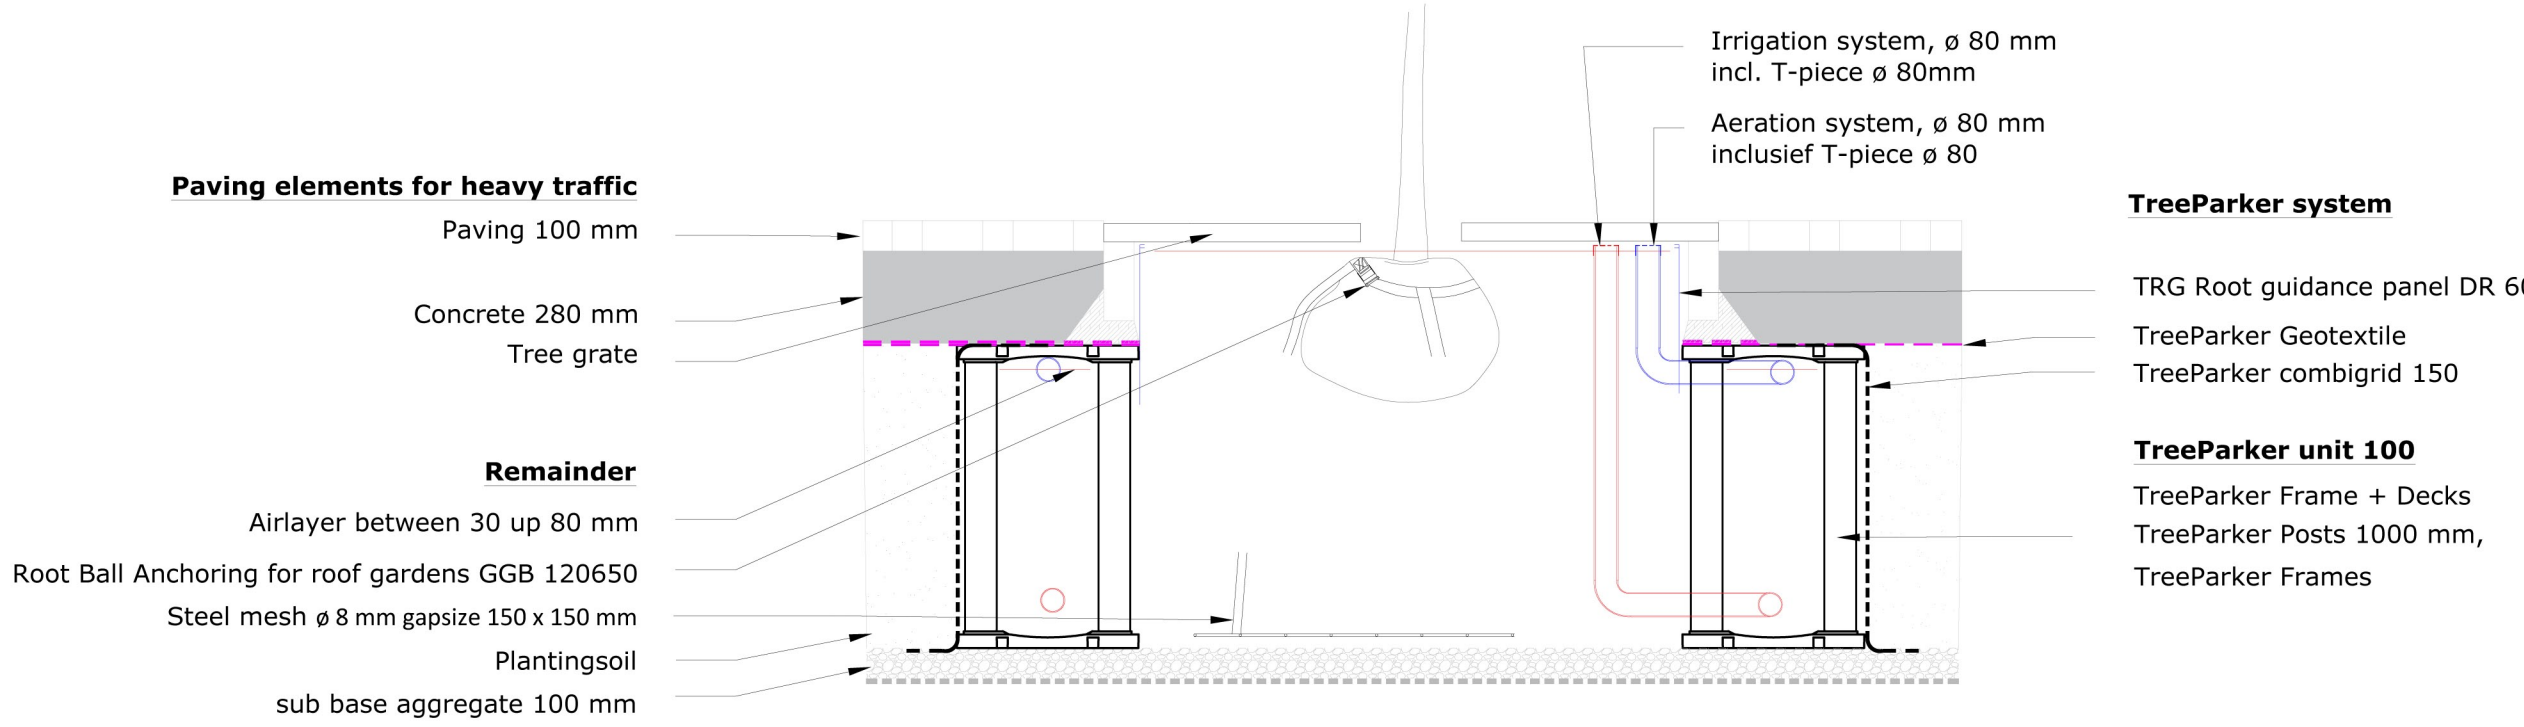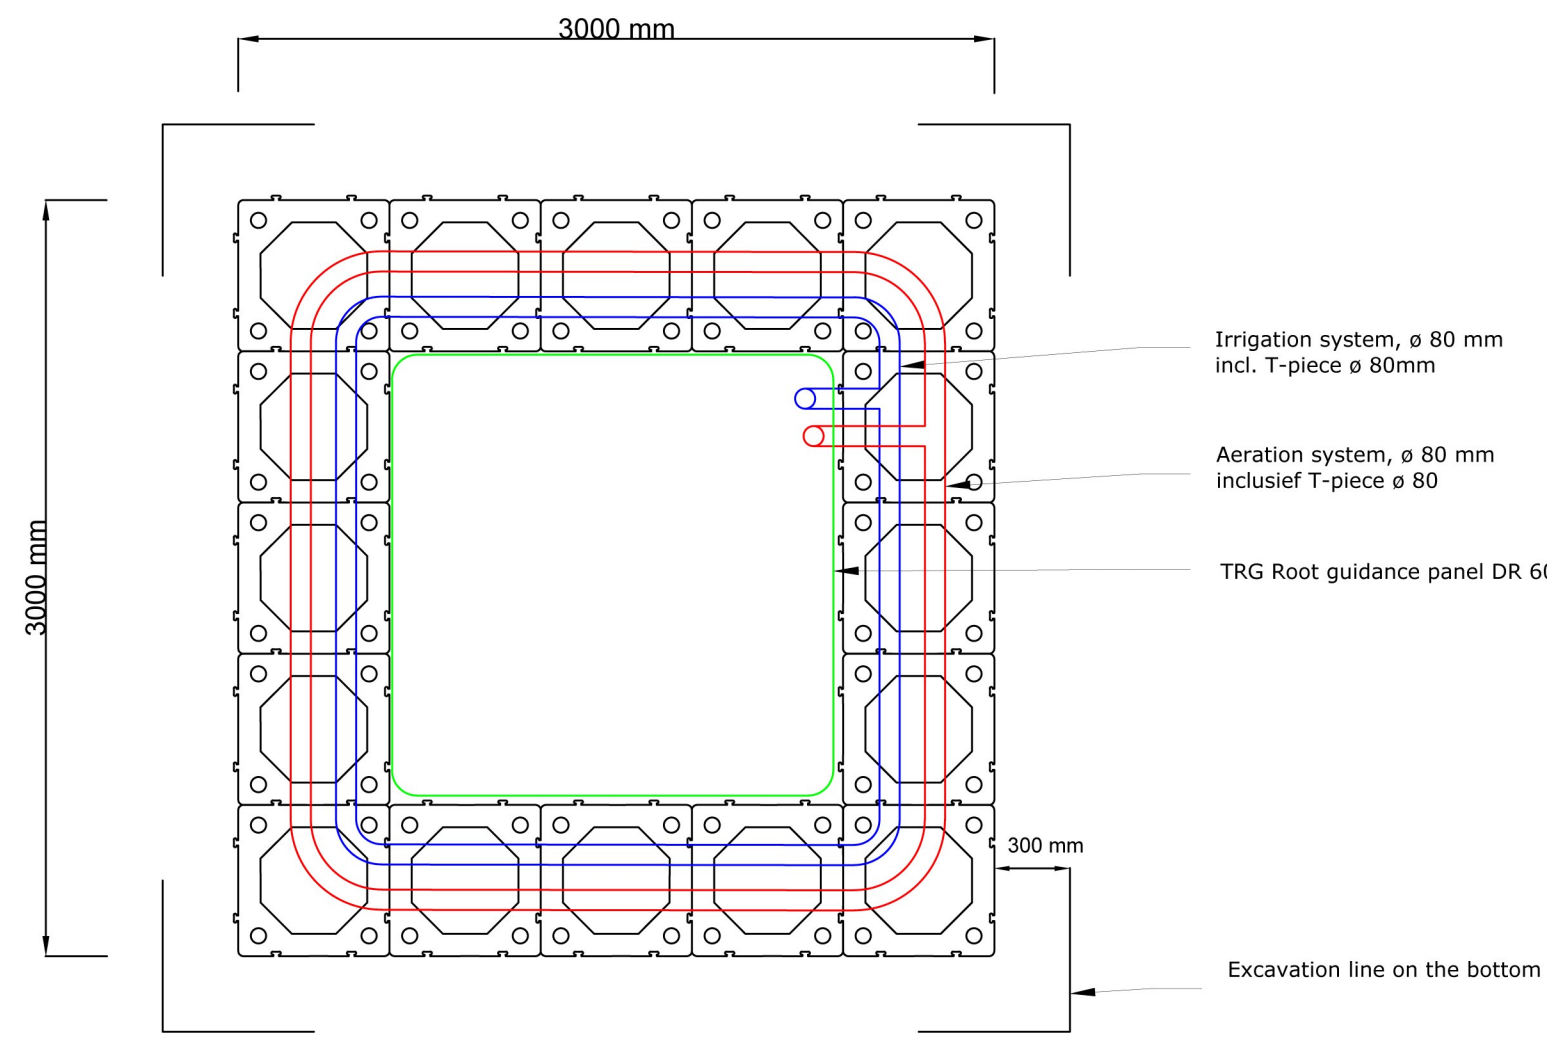Detail TreeParker system 1,0 m scale 1:25